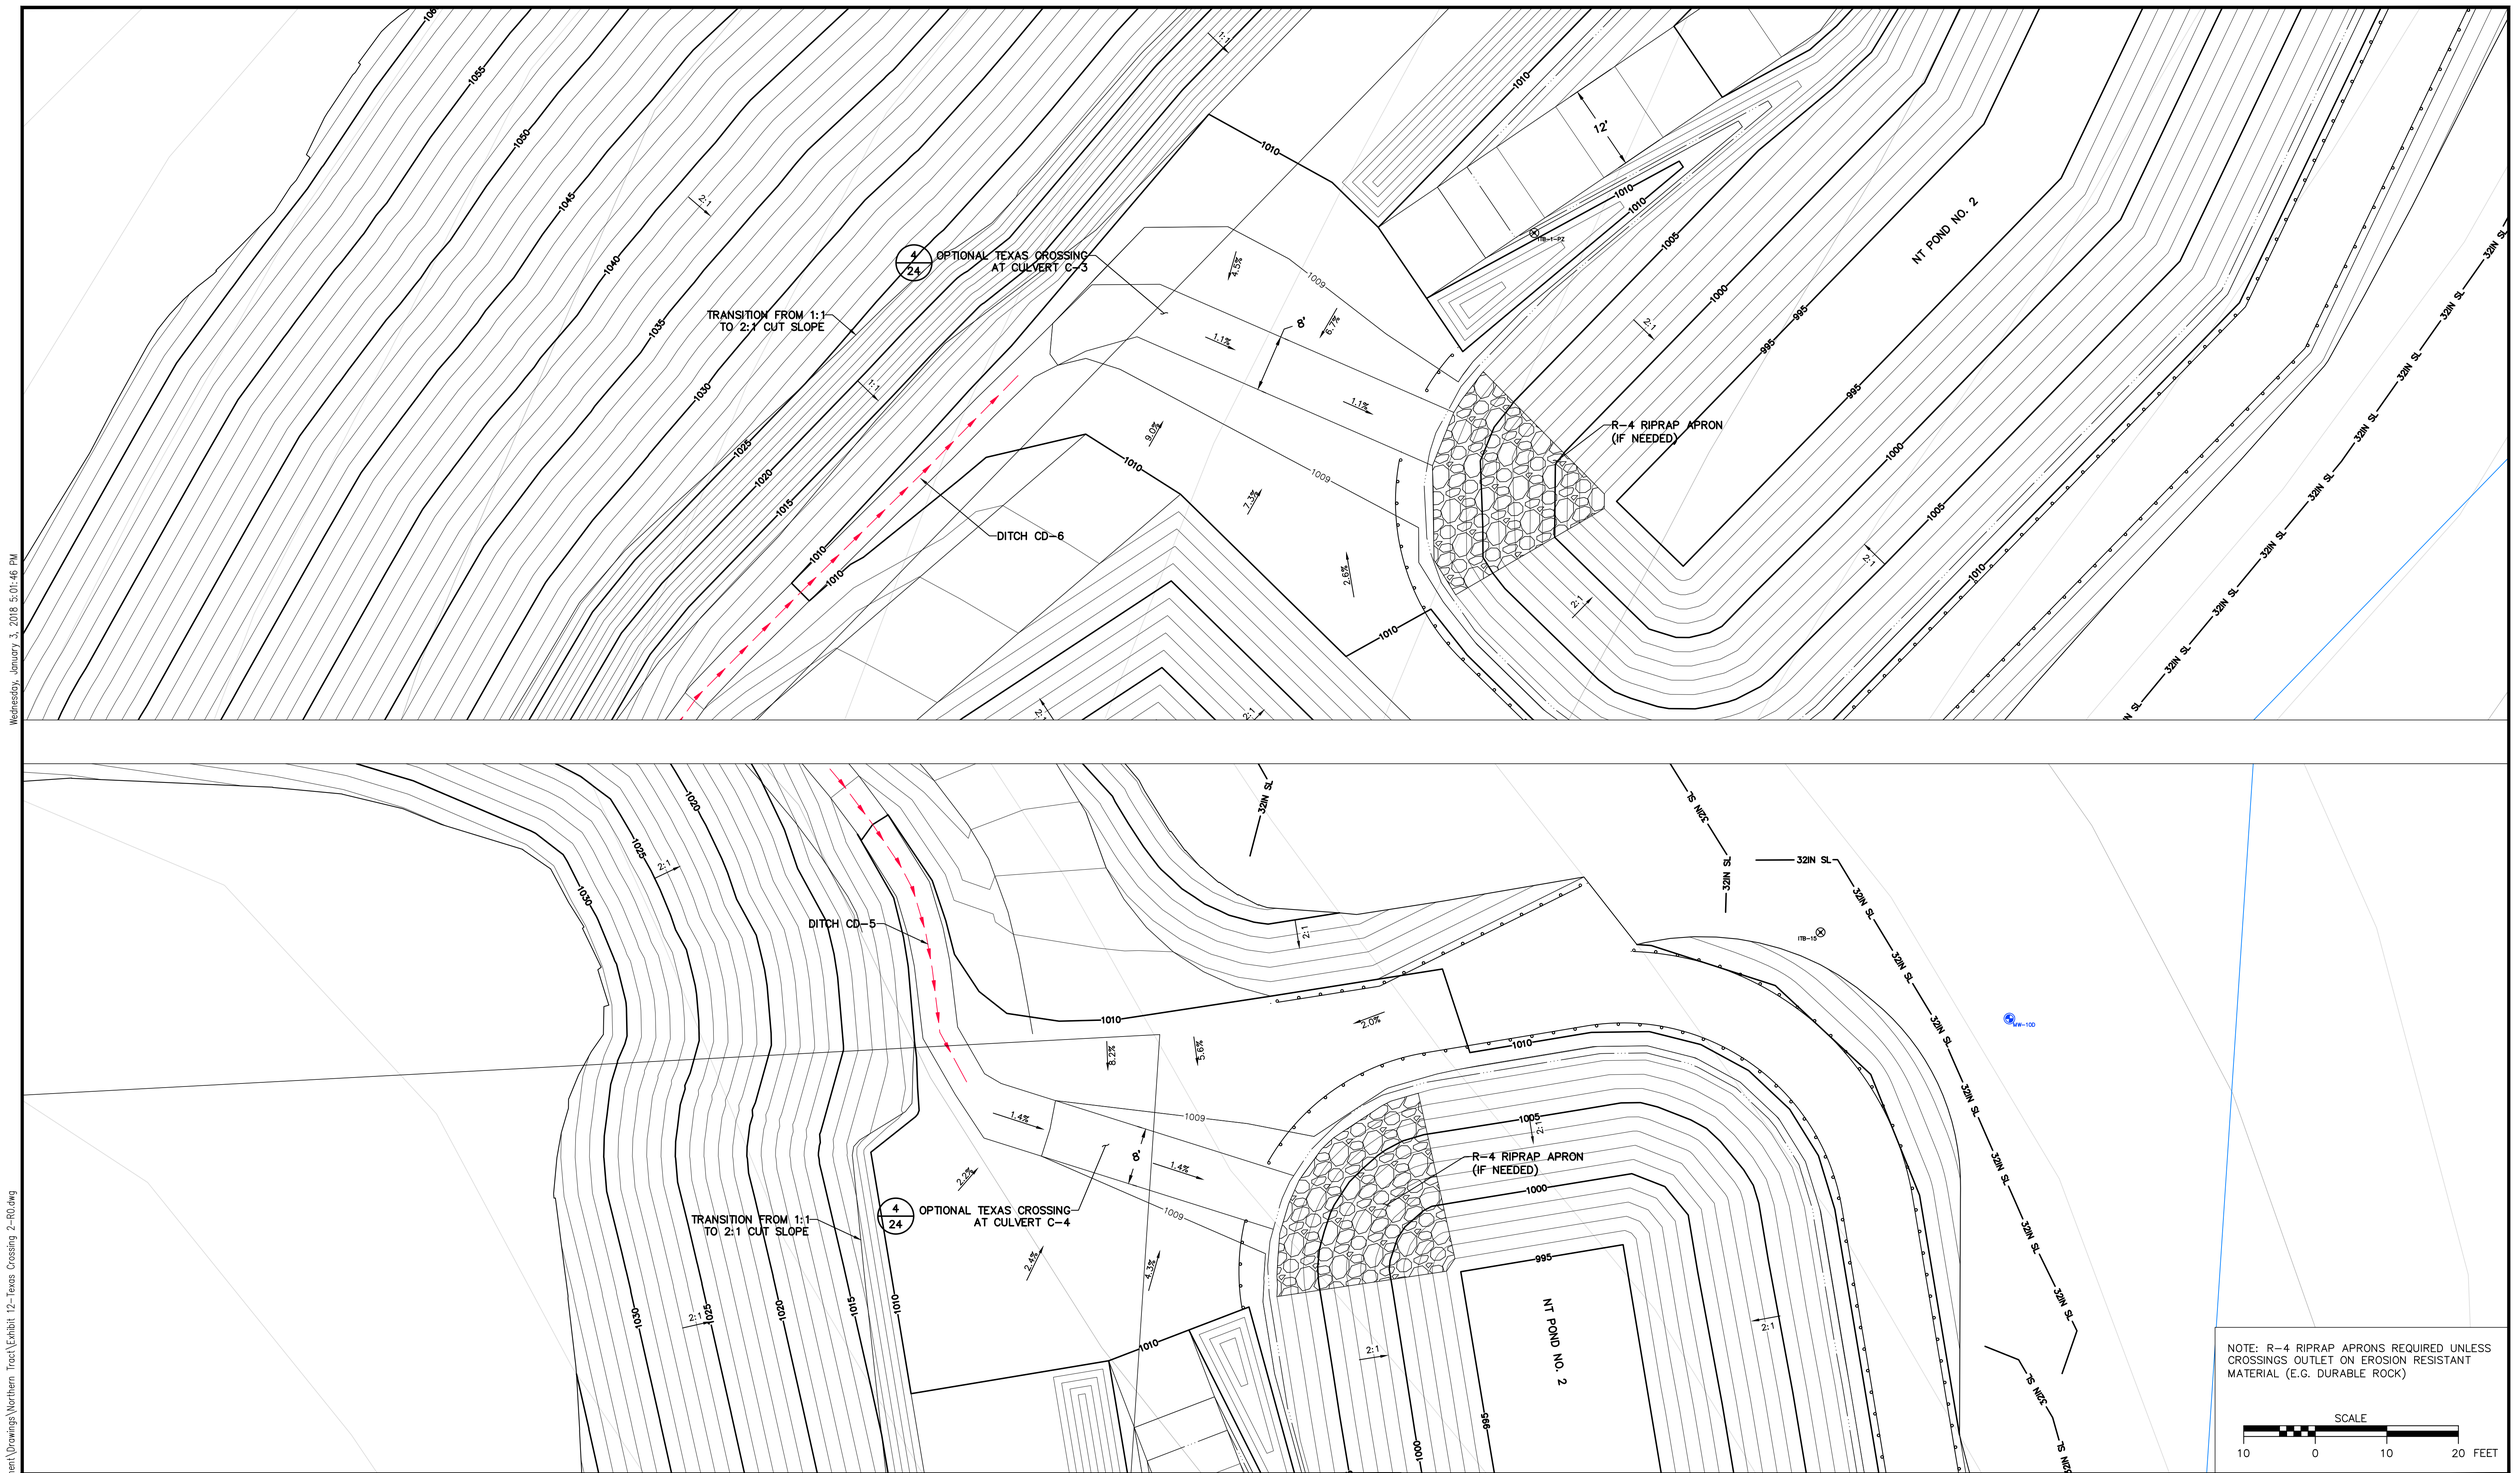

NOTES / REVISIONS

REV.	REVISION DESCRIPTION	MADE BY	CHKD BY	DATE	ISSUED FOR	DATE
4						
3						
2						
1						

SEAL:

COMMONWEALTH OF PENNSYLVANIA
REGISTERED PROFESSIONAL
ROBERT M. SHUSKO
ENGINEER
057023-E
12-22-17

D'APPOLONIA
701 RODI ROAD, FLOOR 2
PITTSBURGH, PENNSYLVANIA 15235-4559
(412) 856-9440 FAX (412) 856-9535

SKELLY AND LOY
ENGINEERING - ENVIRONMENTAL CONSULTANTS

SGI

PROJECT NUMBER: 152596A	
FILE NAME: Exhibit 12-Texas Crossing 2-R0.dwg	
DRAWN BY: WRO	DATE: 10/25/2016
CHECKED BY: RMS/MDW	DATE: 12/22/2017

SPECIALTY GRANULES LLC

CHARMIAN - NORTHERN TRACT QUARRY

EXHIBIT 12
OPTIONAL TEXAS CROSSINGS

SCALE: AS SHOWN	DRAWING NO. 27	REV 0

Wednesday, January 3, 2018 5:01:46 PM

R:\2015\152596 - SGI Disposal Embankment\Drawings\Northern Tract\Exhibit 12-Texas Crossing 2-R0.dwg