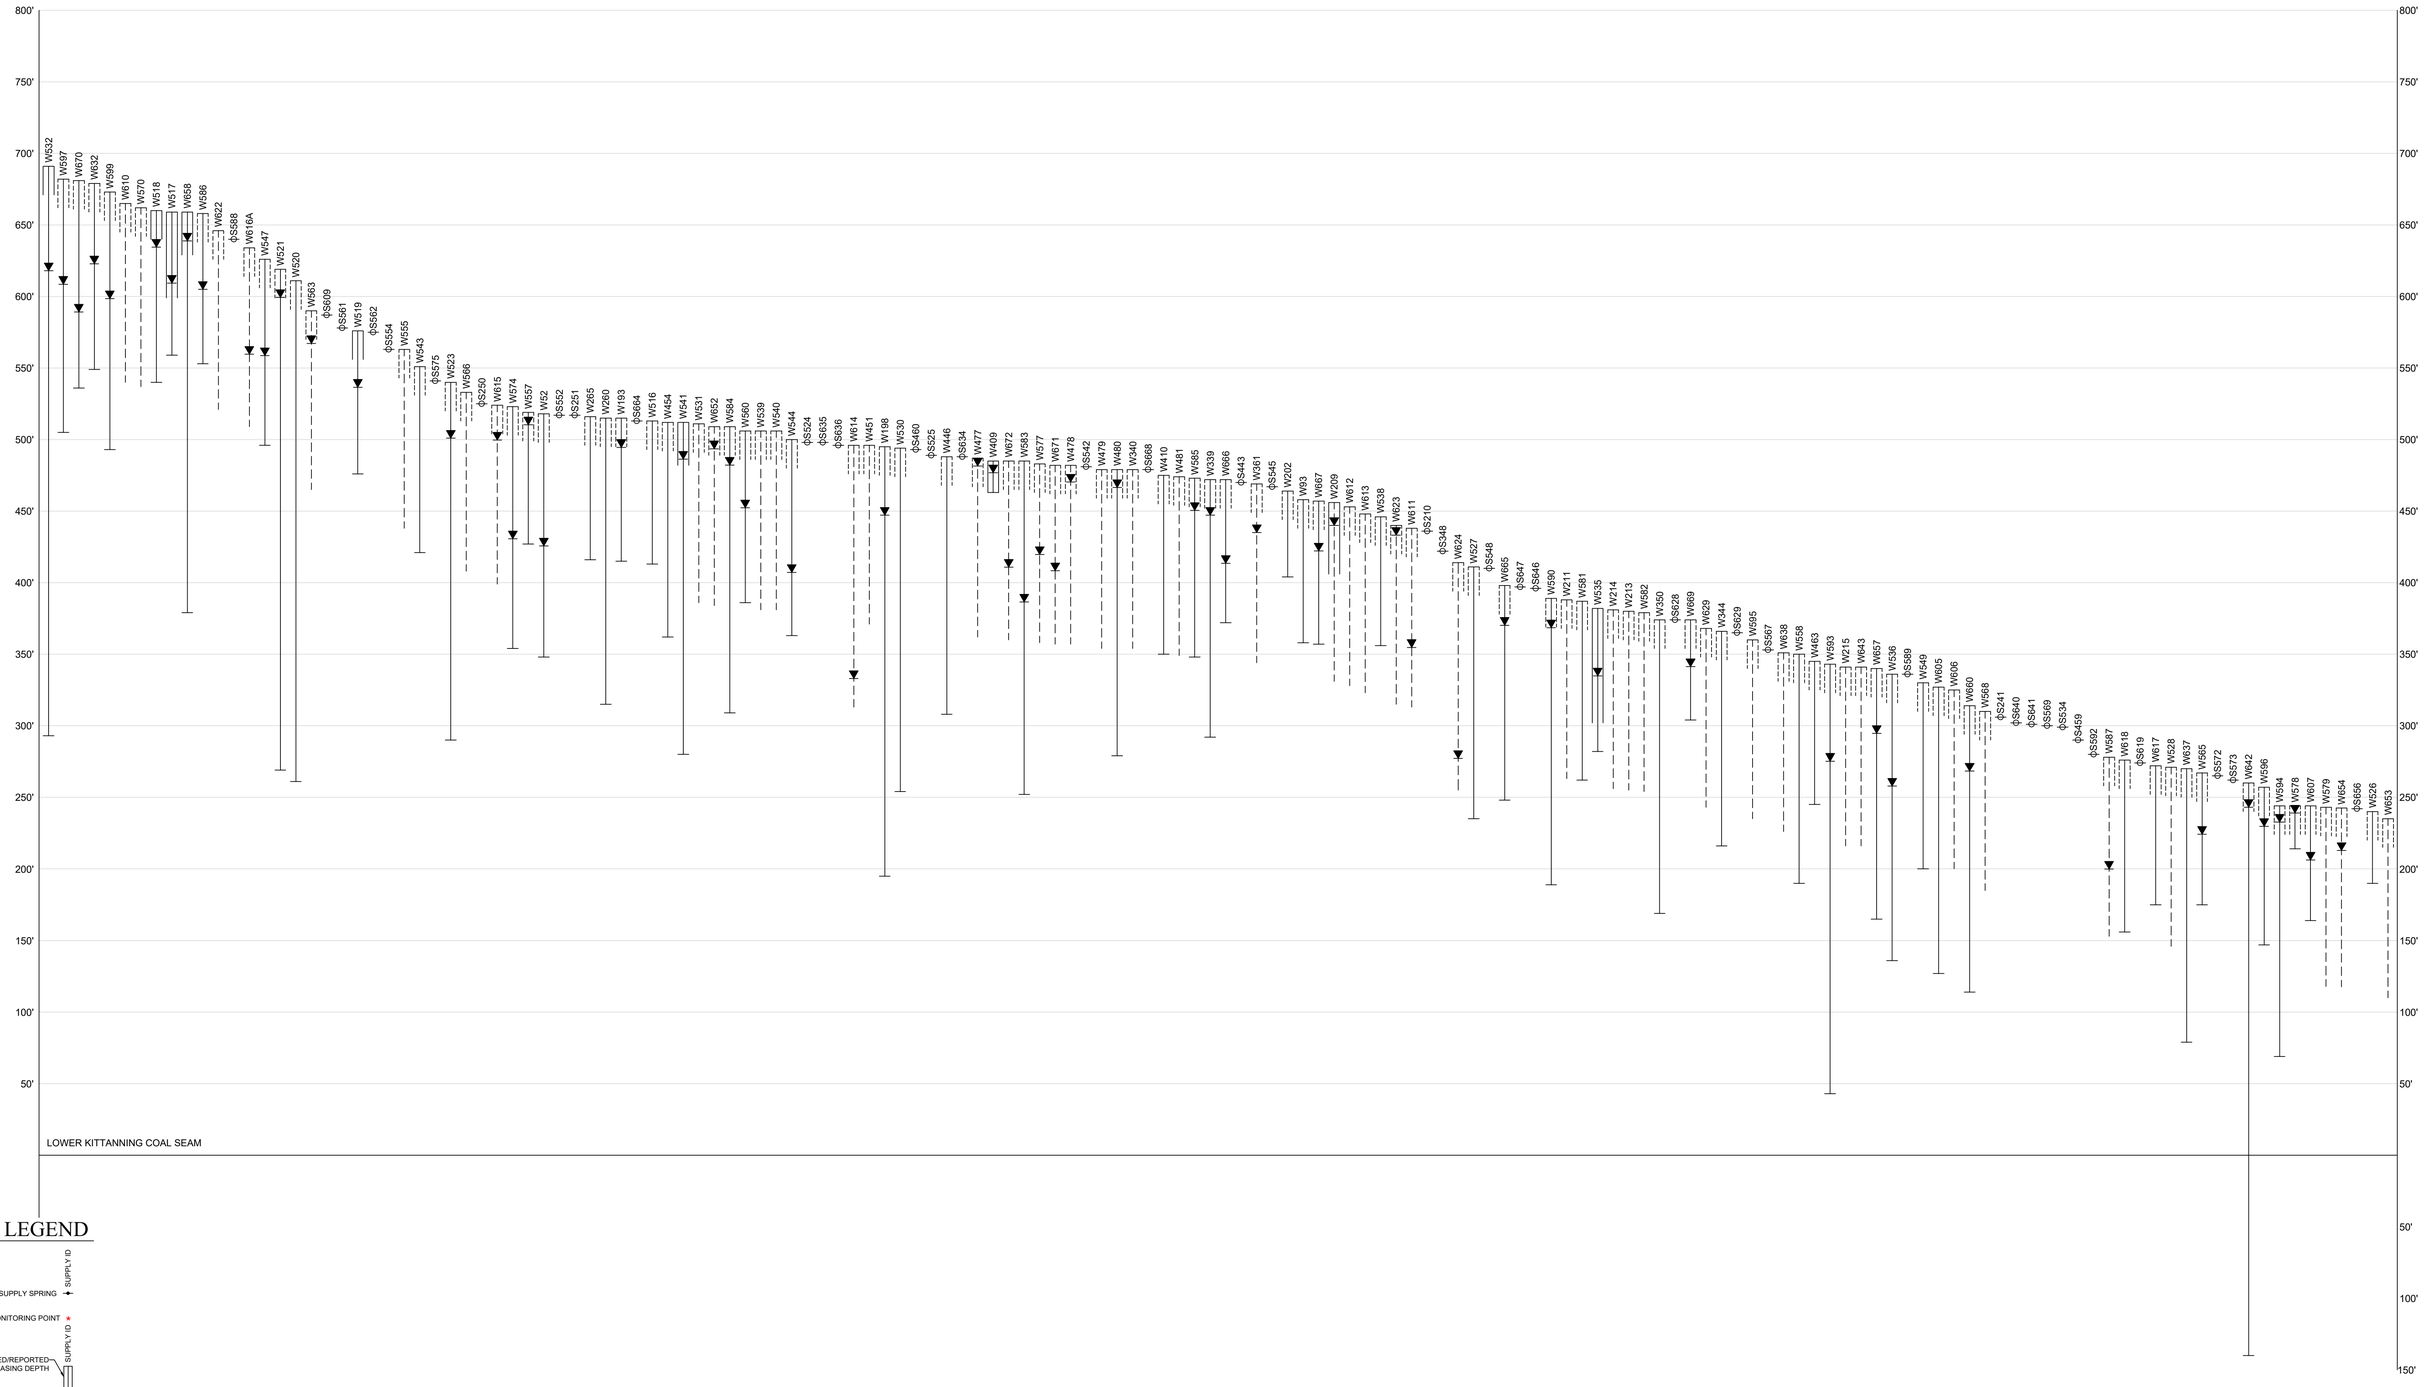

LEGEND

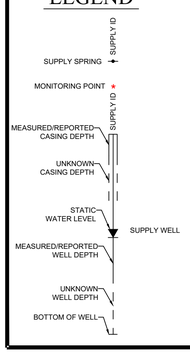

NOTES:
1. REFER TO MODULE 8 FOR WELL DATA.
2. REFER TO EXHIBIT 6.3 FOR WELL LOCATIONS.

PENNSYLVANIA ONE CALL SYSTEM, INC.
1-800-242-1776
STOP - CALL BEFORE YOU DIG!

REVISIONS

No.	By	Date	Description
01	TMC	10-01-2021	Formal Permit Revision - UG Expansion
02	TMC	01-19-2023	DEP Comment Letter 12-20-2022
03	TMC	10-23-2023	MWA Comment Letter
04	TMC	01-19-2024	DEP Comment Letter 11-28-2023
05	TMC	03-22-2024	DEP Comment Letter 03-06-2024

Drawn By:	TMC
Checked By:	BJS
Date:	08-23-2021
Scale:	1" = 50'
Project No.:	0721-S164
File Name:	RUSTIC RIDGE #1 EXPANSION.DWG
Drawing:	2 of 2

APEX

Apex Companies, LLC
165 East Union St.,
Suite 100
Somerset, Pennsylvania 15501
Phone: (814) 443-3344
www.apexcos.com

EXHIBIT 8.3A: WATER SUPPLY DIAGRAM

LCT ENERGY, LP

RUSTIC RIDGE #1 EXPANSION
LOWER KITTANNING COAL SEAM
CMAP # 65131301 MSHA ID # 3610089
DONEGAL & SALTLICK TOWNSHIPS
DONEGAL BOROUGH
WESTMORELAND & FAYETTE COUNTIES