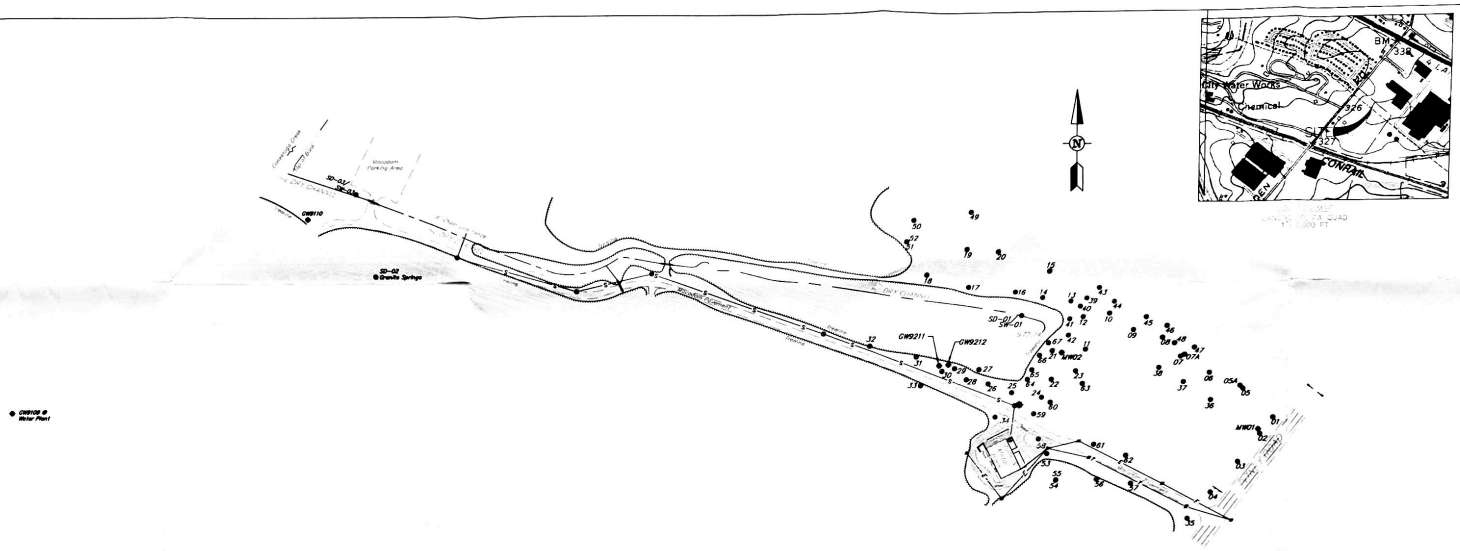

LEGEND

- TREE LINE
- EDGE STREAM OR WATERWAY
- EXISTING FENCE
- EXISTING FENCE POST
- EXISTING PAVING STRIPE
- UTILITY POLE
- OVERHEAD ELECTRIC
- OVERHEAD TELEPHONE
- MW03 MONITORING WELL LOCATION
- SB MIP AND CONFIRMATORY SOIL BORING LOCATION
- EX. SANITARY SEWER MANHOLE
- EX. SANITARY SEWER LINE
- EX. STORM SEWER INLET
- SIGN
- EVERGREEN TREE
- 2 MWF SPOT ELEVATION
- BENCHMARK
- SD-01 SW-01 SURFACE WATER AND SEDIMENT SAMPLING LOCATION

GENERAL NOTES

1. BENCHMARK ELEVATIONS ARE BASED ON ASSUMED DATUM FROM DAWOOD ENGINEERING, INC.
2. HORIZONTAL DATUM WAS ASSUMED BASED ON COMPASS OBSERVATIONS OF MAGNETIC NORTH.
3. NO BOUNDARY SURVEY WAS CONDUCTED AS PART OF THIS SURVEY.
4. THE UTILITIES SHOWN MAY NOT BE INCLUSIVE OR COMPLETE.
5. ANY SUBSURFACE UTILITIES SHOWN ARE RELATIVE TO THE LOCATION OF THEIR SURFACE FEATURE LOCATIONS.
6. THE ELEVATIONS SHOWN FOR THE SOIL BORINGS ARE TAKEN AT THE EXISTING GROUND SURFACE. THE ELEVATIONS FOR WELLS WERE TAKEN AT THE FOLLOWING LOCATIONS:
   A. GW-9709 AND GW-9710 ON TOP OF THE YELLOW CASING
   B. GW-9211 ON TOP OF THE LOCKED LID
   C. GW-9212 AT THE MARK ON THE INSIDE OF THE YELLOW CASING
   D. MONITORING WELL MW02 AT THE METAL TAG ON THE TOP LID
   E. MONITORING WELL MW02 AT THE METAL TAG ON THE TOP LID

FIGURE 5
ENVIRONMENTAL SAMPLE LOCATION MAP
CONESTOGA PINES PARK

Scale 1" = 100'
0 50 100 200 300

SCALE: 1" = 100'	DATE: FEB 2002	Baker	MICHAEL BAKER JR, INC. HARRISBURG, PENNSYLVANIA
S.O. NO.: 24300-077	FILE: FIGURE 5		
DSN/DWN: MBI/RWM	CHK:		DAWOOD ENGINEERING, INC.