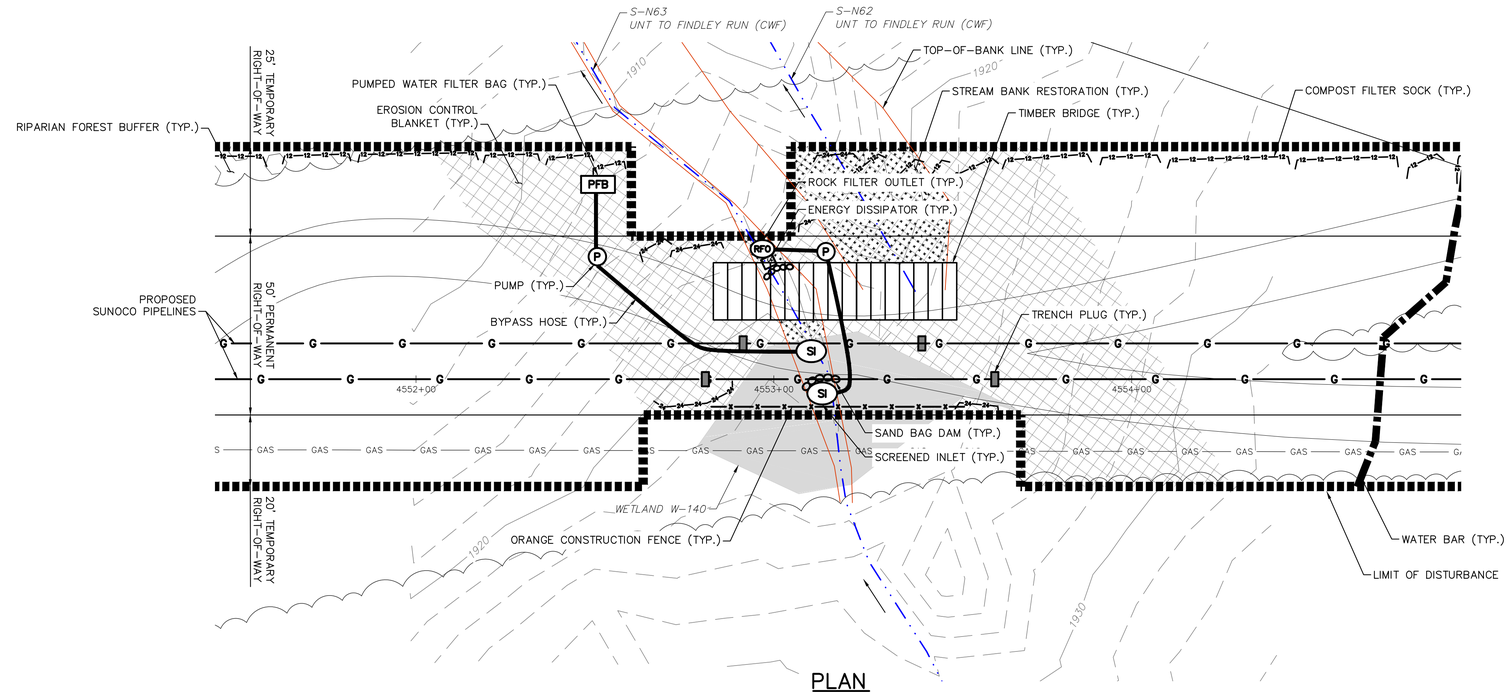

PLAN

0 20 40
SCALE IN FEET

NOTE:
THE PUMPED WATER FILTER BAG LOCATION IS APPROXIMATE. THE LOCATION IN FIELD MAY BE ADJUSTED AS NEEDED TO PERFORM THE WORK.

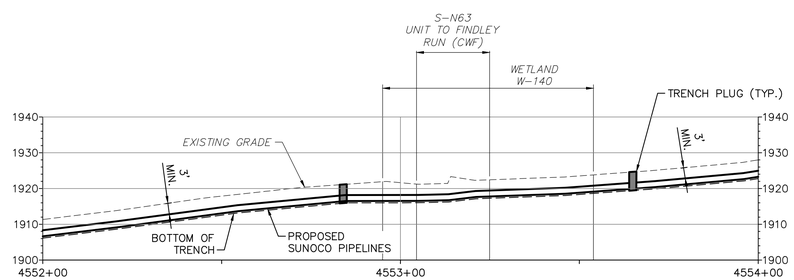

PROFILE

0 20 40
SCALE IN FEET

TETRA TECH
www.tetratech.com
661 ANDERSEN DRIVE – FOSTER PLAZA 7
PITTSBURGH, PA 15220
T: (412) 921-7090 | F: (412) 921-4040

REVISIONS

NO.	BY	DATE	REMARKS

SUNOCO PIPELINE L.P.
SINKING SPRING, PENNSYLVANIA

PENNSYLVANIA PIPELINE PROJECT
CONSTRUCTION SPREAD 2

PROPOSED WELDED STEEL NATURAL GAS LIQUIDS PIPELINES

PADEP – SOUTHWEST REGION
CAMBRIA COUNTY CONSERVATION DISTRICT
CROSSINGS W-140 & S-N62
SITE SPECIFIC PLAN & PROFILE

DATE:	1/29/16
PROJECT NO.:	112C05958
DESIGNED BY:	BH
DRAWN BY:	NN
CHECKED BY:	RS

COPYRIGHT TETRA TECH INC.

FIGURE 1
SHEET 1 OF 1

R:_Marcellus Shale Projects\Sunoco\5958 – PIPP SWRO Crossing Drawings\Figures\WL-140 & S-N62.dwg PIT NICHOLE.NAJESKI 3/23/2016 7:29:12 AM