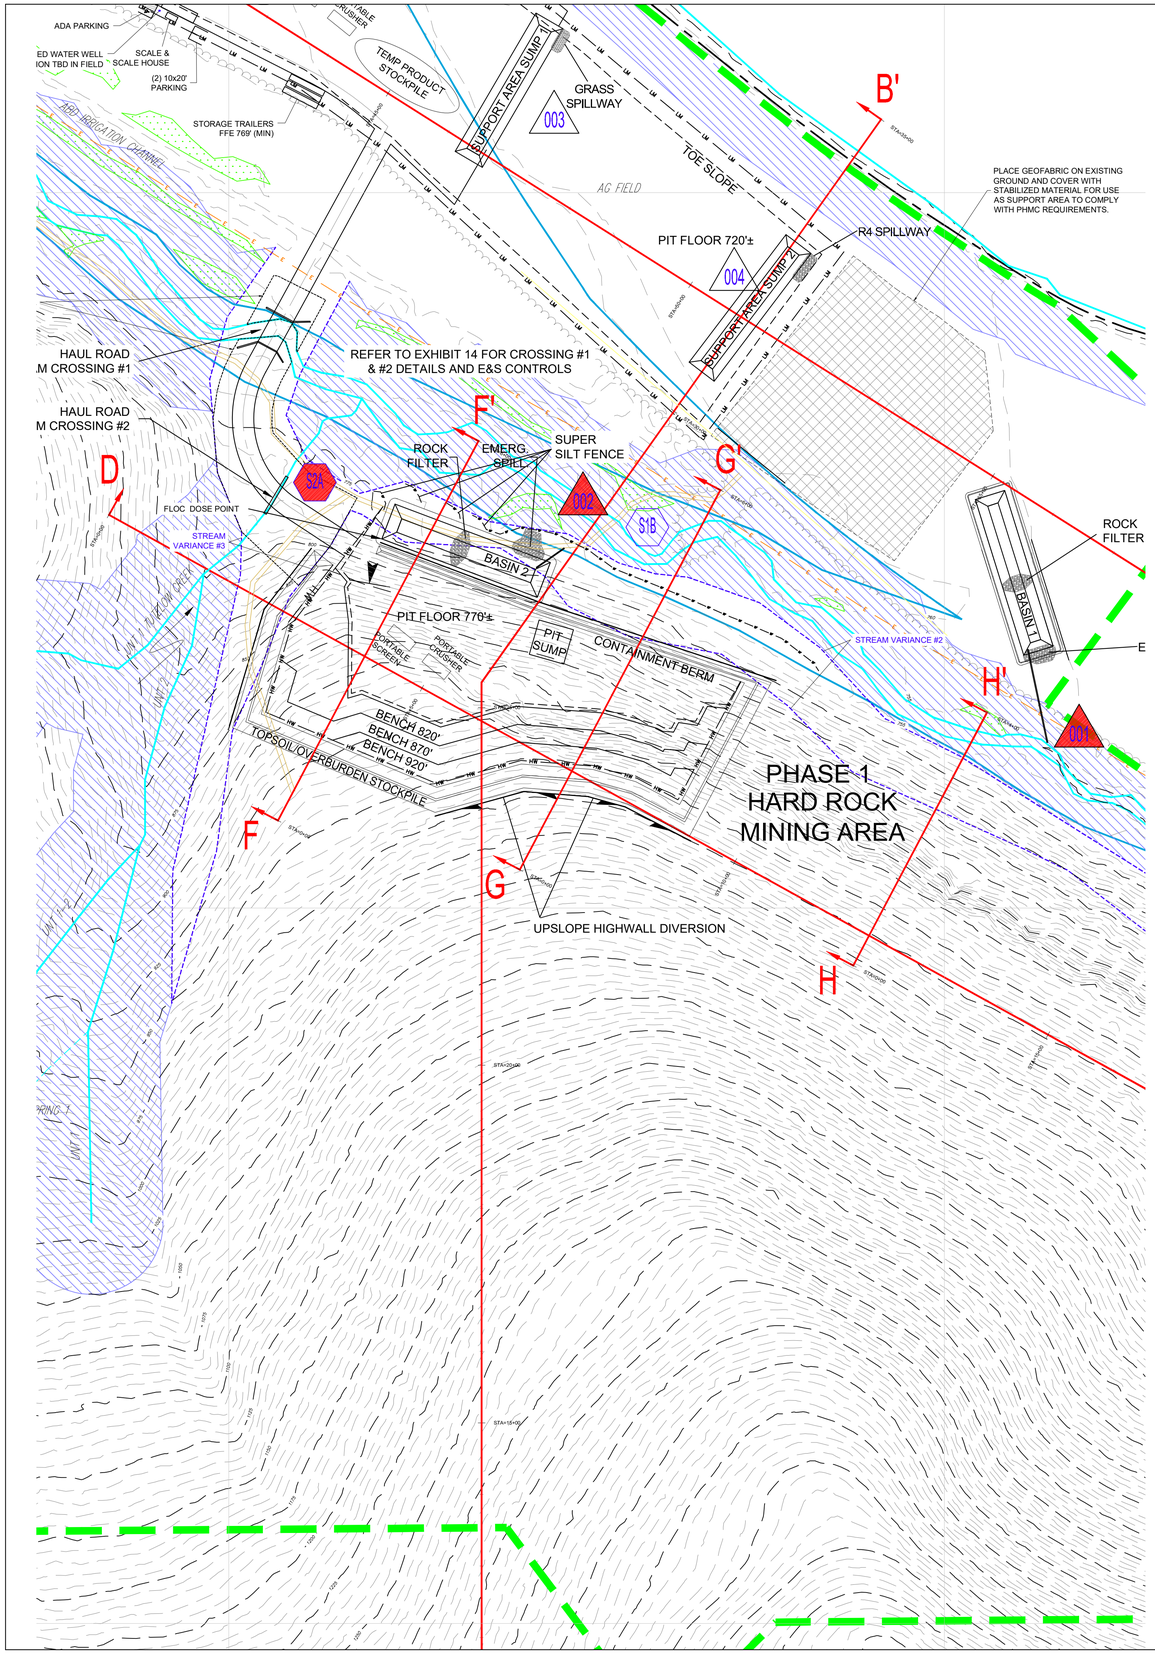

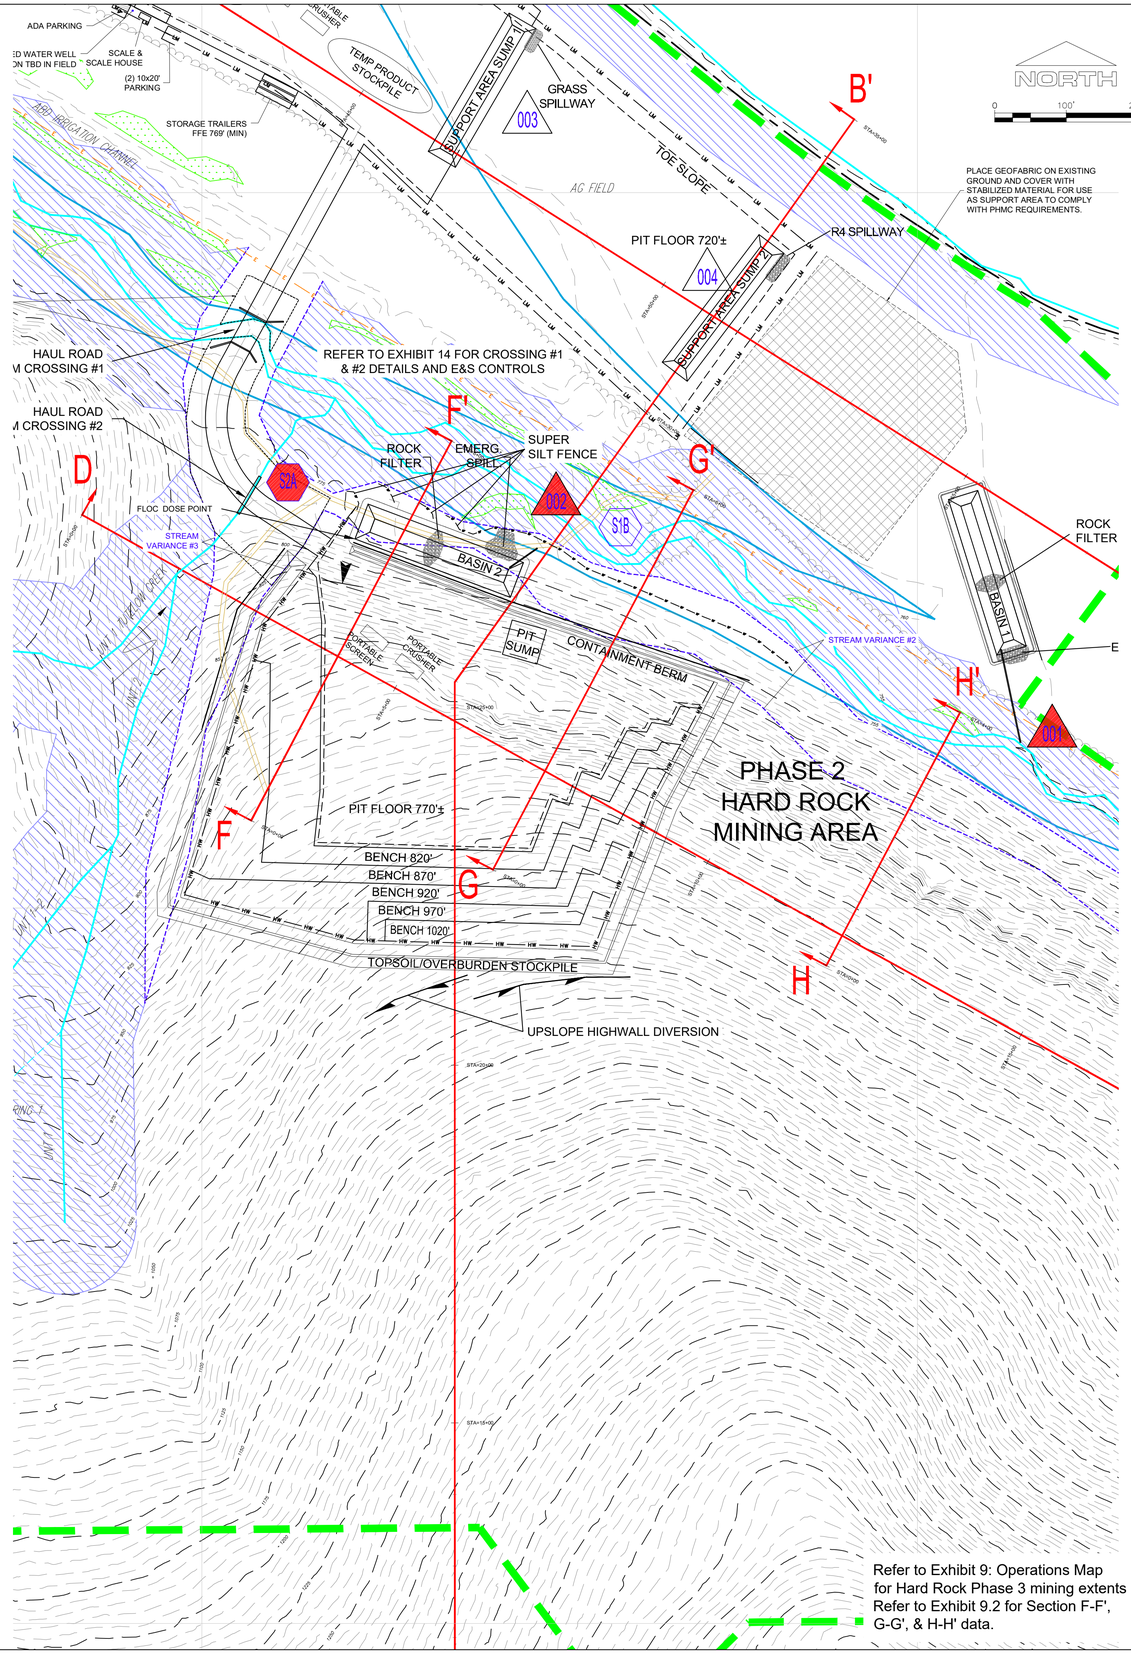

Refer to Exhibit 9: Operations Map for Hard Rock Phase 3 mining extents
Refer to Exhibit 9.2 for Section F-F', G-G', & H-H' data.

FILE	Minard.dwg				
REV	DATE	BY	COMMENT		
2	02/26/24	tsg	Response to DEP	05/22/24	TDL
3	06/11/24	tsg	Response to DEP	12/27/23	TDL

I:\Bishop Brothers\Minard\Minard.dwg, 8/1/1/2024 2:21:57 PM

COMMONWEALTH OF PENNSYLVANIA REGISTERED PROFESSIONAL ENGINEER PE 087353 TIMOTHY S. GOODELL, P.E. 06/11/24

PROJECT NO.: 20.0013
DRAWING NO.: Mineral-Details 12/06/21
DRAWN BY: tsg 06/11/24
CHKD BY: TSG

TRACT ENGINEERING, PLLC
120 Ridge Avenue
State College, PA 16803
814.272.0301
www.TractLLC.com

PROJECT: Minard Mine - SMP 08230301
Bishop Brothers Construction Co., Inc.
Athens Township, Bradford County, Pennsylvania
Lands of Jeanette Minard
Tax Parcel ID 06C018.00-104

TITLE: Exhibit 9.1: Operations Map
Hard Rock Phase 1 & Phase 2

Date: 05/05/23

Rev No: 3

Sheet No: 1 of 1